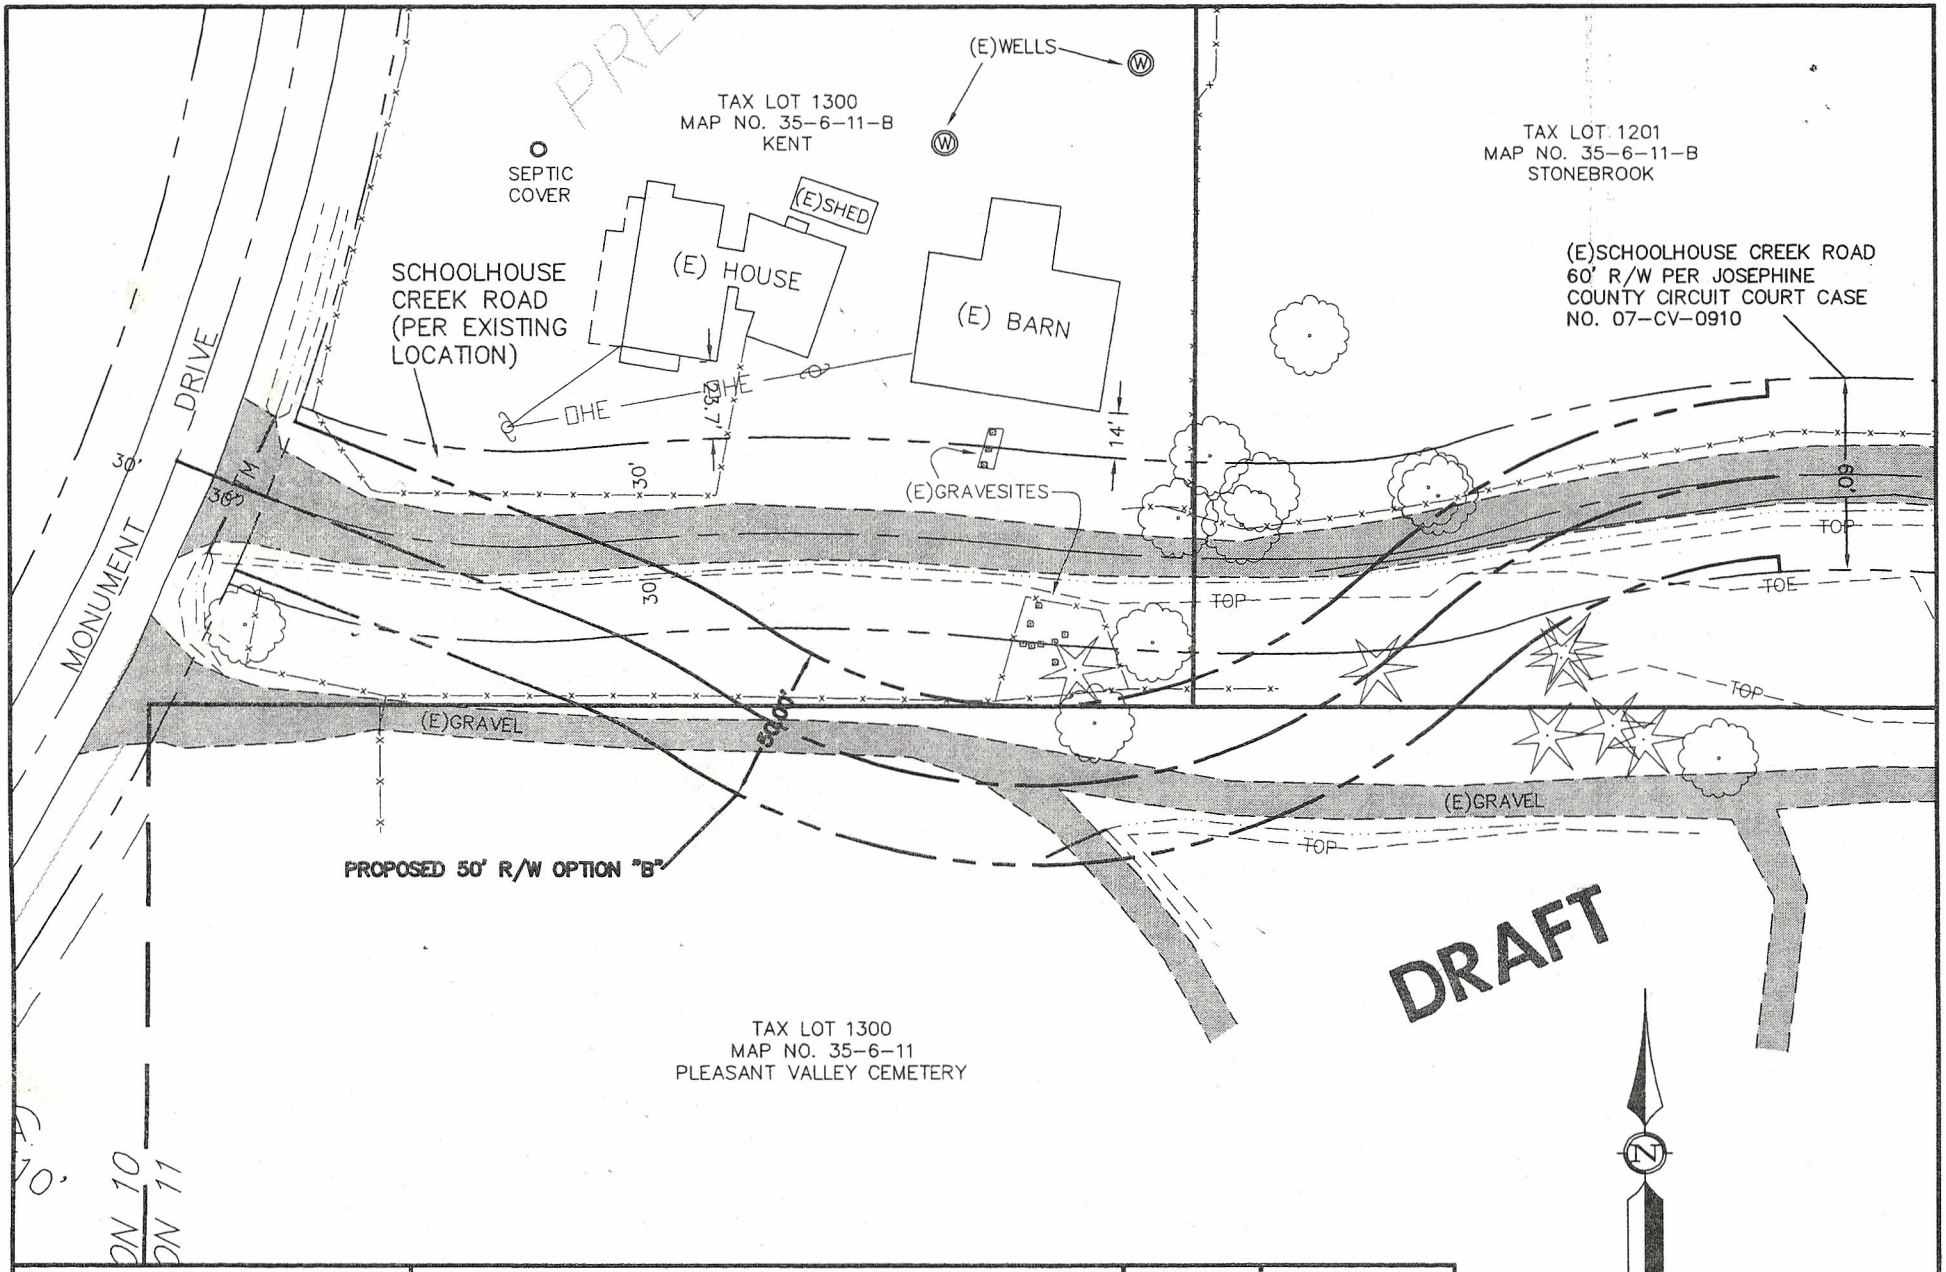

PREPARED BY: Peter D. Allen Land Surveying 321 NW "A" Street Grants Pass, Oregon 97526 (541) 476-4502	PROPOSED ROAD RE-ALIGNMENT OPTION "B" Donald Marvin GRANTS PASS, OREGON	DATE PREPARED: 8-27-2014 DRAWN BY: TZ CHECKED BY: PDA	PAGE NUMBER: 1 OF 1 PAGES